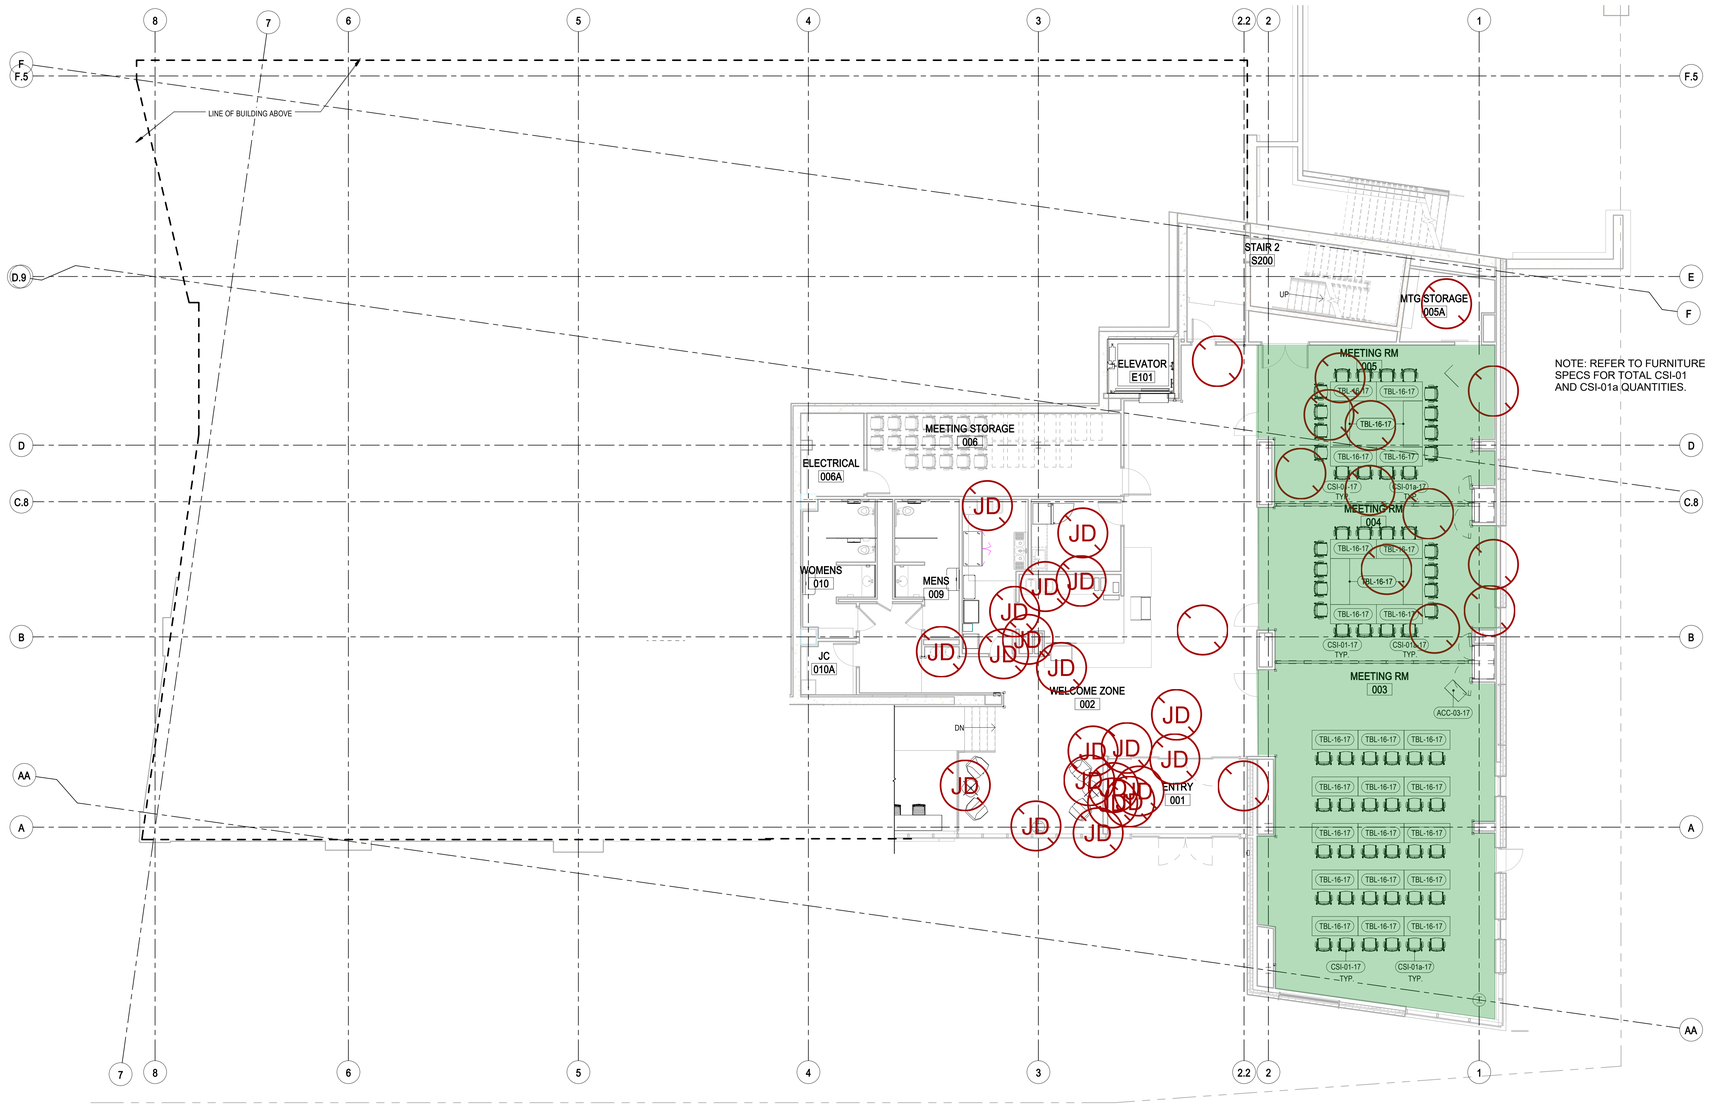

NOTE: REFER TO FURNITURE SPECS FOR TOTAL CSI-01 AND CSI-01a QUANTITIES.

1 LEVEL 0 FURN PLAN V1
SCALE: 1/8" = 1'-0"

Dublin_ASI_02_20180314

nbbj
250 S. SOUTH HIGH STREET,
SUITE 300 COLUMBUS, OH 43215
PHONE 614 224 7145
FAX 614 224 0218

Turner
CONSTRUCTION MANAGER:
262 HANOVER ST.
COLUMBUS, OH 43215

KORDA
MECHANICAL, ELECTRICAL & STRUCTURAL ENGINEER:
KORDA
1650 WATERMARK DR.
COLUMBUS, OH 43215

EMH&T
CIVIL ENGINEER:
EMH&T
5500 NEW ALBANY RD W,
NEW ALBANY, OH 43054

Dynamix
PLUMBING & FIRE PROTECTION:
DYNAMIX ENGINEERING LTD.
855 GRANDVIEW AVE.
3RD FL COLUMBUS,
OH 43215

CONSTRUCTION DOCUMENTS

CML - DUBLIN BRANCH LIBRARY
75 N HIGH ST, DUBLIN OH 43017

STATE OF OHIO
TRACY ANNE PERRY
1215562
REGISTERED ARCHITECT

ISSUE

MARK	DATE	DESCRIPTION

DRAWN BY:	PROJ. ARCH.: TP
PROJ. NO.:	101253.03
DATE:	10/27/2017

DWG.
LEVEL 0 FLOOR FURNITURE PLAN V1

DWG.
AE800

10/27/2017 11:56:11 AM
C:\Users\PAdair\Documents\Revit\LocalFiles\NBBJ-CML_DUBLIN-ARCH-CENTRAL_V16_PAdair.rvt